

DEPARTMENT OF SOCIAL WELFARE AND DEVELOPMENT
Field Office IX, Zamboanga City

REQUEST FOR QUOTATION

RFQ NO. 449
DATE: 9-Sep-20

COMPANY NAME :
COMPANY ADDRESS :
CONTACT PERSON :
CONTACT NO. :
COMPANY TIN NO :

Sir/Madam:

Please quote your government price/s including delivery charges, VAT or other applicable taxes, and other incidental expenses for the goods listed in **Annex A**. Failure to indicate information could be basis for non - compliance. Also, furnish us with the descriptive brochures, catalogues, literatures

If you are the exclusive manufacturer, distributor or agent in the Philippines for the goods listed in Annex A please attach in your quotation a duly notarized certification to this effect.

Please accomplish and submit this form together with Annex A to **DSWD**
Field Office IX, Zamboanga City on or before Sept. 17, 2020 at 1:00 pm

Very truly yours,


MA. CORAZON G. SUMICAD
CAO

Terms and Conditions:

1. Award shall be made on per: ☐ Item Basis ☒ Lot Basis
2. Quotation validity shall not be less than 45 days
3. Good/s shall be delivered: **W/IN 30 DAYS FROM THE RECEIPT OF PURCHASE ORDER**
4. Place of Delivery: **DSWD FO IX, ZC**
5. Terms of payment: **30 DAYS AFTER DELIVERY**
6. Liquidated Damages/Penalty: **one-tenth (1/10) of one percent for every day delay shall be imposed.**
7. Indicate brand, model and country of origin.: _____
8. In case of discrepancy between unit cost and total cost, unit cost shall prevail.
9. Warranty: _____
10. **Prospective supplier must be registered at the Philippine Government Electronic Procurement System (PhilGEPS). You may visit Philgeps website at www.philgeps.gov.ph and register for free.**


Renato G. Fojas
Regional Procurement Officer

(signature over printed name)

Supplier

PHILGEPS NO.: _____

PHILGEPS EXPIRY: _____

ANNEX A: RFQ
RFQ NO.: 0449
DATE: 9-Sep-20

[illegible]

FR. NO.: 2020-07-17797

RENATO G. FARIAS
PROCUREMENT OFFICER

(SIGNATURE OVER PRINTED NAME)
SUPPLIER

BASIR H. KUMMING
CANVASSER

PROGRAM OF WORK BUDGET/COST						
NAME OF PROJECT:		PROVISION OF ISOLATION FACILITY (VISTA BLDG)				
LOCATION:		GEN. VICENTE ALVAREZ ST. ZAMBOANGA CITY		DATE:		
ASSOCIATION:		PWP 128 858 11		TOTAL AREA:		50.32 SQ.M
SOURCE OF FUNDS:				PROJECT DURATION:		12 CALENDAR DAYS
CLASSIFICATION:				STARTING DATE:		UPON ISSUANCE
LIMITS:						OF PO
NET LENGTH:						
DESCRIPTION OF WORK TO BE DONE		% OF TOTAL		EQUIPMENT DESCRIPTION/NO.		
ESTIMATE COST OF PROPOSED PROJECT						
ITEM NO.	DESCRIPTION	% OF TOTAL	UNIT	QUANTITY	ESTIMATED PROJECT COST	
					TOTAL	UNIT COST
I.	CARPENTRY WORKS		SQ.M	23.04		
II.	PLUMBING WORKS		UNIT	5.00		
III.	DOOR & WINDOW WORKS		UNIT	5.00		
IV.	PAINTING WORKS		SQ.M	275.84		
V.	ELECTRICAL WORKS		OUTLET	18.00		
VI.	AMENITIES		UNIT	8.00		
ESTIMATED DIRECT COST						

PREPARED BY:

NADZMER H. INDANAN, CE
FO ENGINEER

CHECKED & REVIEWED BY:

ROLEISTE G. FALSIS, CE
AD V - GEN. SERV SECTION

RECOMMENDING APPROVAL AS TO PURPOSE:

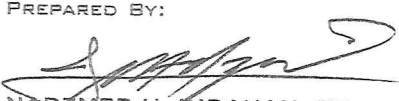
MA. CORAZON S. SUMICAD
CHIEF ADMIN OFFICER

APPROVED BY:

FATIMA S. CAMINAN, SWO V
OID REGIONAL DIRECTOR

BREAKDOWN OF ESTIMATES EXPENDITURES		% TOTAL	AMOUNT
A.	DIRECT COST		
1.0	LABOR MAN-DAY		
2.0	MATERIAL COST		
3.0	RENTAL OF EQUIPMENT		
SUB-TOTAL			
B.	INDIRECT COST		
1.0	OCM		
2.0	TAX 5%		
3.0	CONTRACTOR'S PROFIT		
4.0	QC, MOBILIZATION		
5.0	INSURANCE		N/A
6.0	SOIL TESTING/ENVIRONMENTAL SAFETY REQUIREMENTS		N/A
SUB-TOTAL			
C.	ESTIMATED GOVERNMENT EXPENDITURES		
1.0	EAD 1.5% (ADMIN.)		N/A
2.0	PRE ENGINEERING 3%		N/A
3.0	RESERVE FOR THE PAYMENT OF RROW		N/A
4.0	PHYSICAL RESERVED		N/A
SUB-TOTAL			
TOTAL ESTIMATED PROJECT COST			

PREPARED BY:


NADHER H. ANDANAN, CE
FO ENGINEER

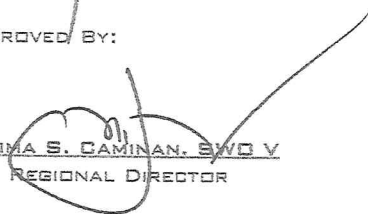
CHECKED & REVIEWED BY:


ROLISTE B. FAJERS, CE
AO V - GEN. SERV SECTION

RECOMMENDING APPROVAL AS TO PURPOSE:

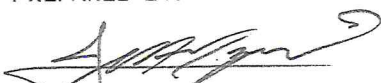

MA. CORAZON G. SUMICAD
CHIEF ADMIN OFFICER

APPROVED BY:


FATIMA S. CAMINAN, SWD V
DIO REGIONAL DIRECTOR

DETAILED ESTIMATES					
PROJECT DESCRIPTION:			PROJECT DURATION:		
PROVISION OF ISOLATION FACILITY (VISTA BLDG)			12 CALENDAR DAYS		
PROJECT LOCATION: GEN. VICENTE ALVAREZ ST. ZAMBOANGA CITY			PROJECT TOTAL COST: P 128,859.11		
TOTAL QUANTITY/UNIT :			23.04 SQ.M		
I. CARPENTRY WORKS (INSTALLATION OF WOODEN PARTITION WALL)					
ITEM	DESCRIPTION	NO. OF PERSONS	NO. OF DAYS	RATE/DAY	AMOUNT
A.	LABOR (D.O. 10 2009 & D.O. 29 53011)				
	SKILLED CARPENTER				P -
	LABOR				P -
	SUB-TOTAL				P -
ITEM	DESCRIPTION	NO. OF UNIT	NO. OF DAYS	RATE/DAY	AMOUNT
B.	EQUIPMENT RENTAL				
	MINOR TOOL 10% OF LABOR COST			P -	P -
	SUB-TOTAL				P -
C.	TOTAL (A + B)				
D.	OUTPUT PER DAY:				
ITEM	DESCRIPTION	QUANTITY	UNIT	UNIT COST	AMOUNT
E.	MATERIALS				
	REPAIR OF DAMAGED CEILING				
	FIBER CEMENT BOARD 10MM X 1.2M X 2.4M	5	PCS		
	TEX SCREW 2-1/2"	80	PCS		
	INSTALLATION OF WOODEN PARTITION				
	1/8"x4"x8' ORDINARY PLYWOOD	8	PCS		
	1"x2"x8' GOOD LUMBER	27	BD.FT		
	1" CW NAILS	2	KGS.		
	1/2" CW NAILS	2	KGS.		
	CLAMP 1/2"	32	PCS.		
	SUB-TOTAL				
F.	DIRECT COST				
G.	DCM (15%)				
H.	CONTRACTOR'S PROFIT (10%)				
I.	VALUED ADDED TAX (VAT) 15%				
J.	TOTAL INDIRECT COST (G+H+I)				
K.	TOTAL UNIT COST (F+J)				

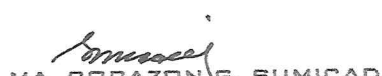
PREPARED BY:


NADER H. INDANAN, CE
FO ENGINEER

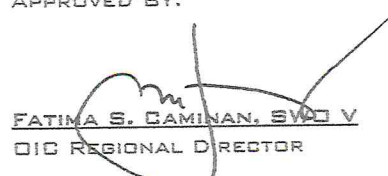
CHECKED & REVIEWED BY:


ROLESTE C. FALSIS, CE
AO V - GEN. SERV SECTION

RECOMMENDING APPROVAL AS TO PURPOSE:

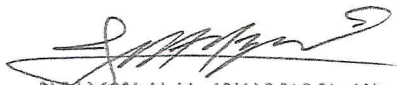

MA. GORAZON G. SUMICAD
CHIEF ADMIN OFFICER

APPROVED BY:


FATIMA S. CAMINAN, SMO V
OIC REGIONAL DIRECTOR

DETAILED ESTIMATES					
PROJECT DESCRIPTION:			PROJECT DURATION:		
PROVISION OF ISOLATION FACILITY (VISTA BLDG)			12 CALENDAR DAYS		
PROJECT LOCATION: GEN. VICENTE ALVAREZ ST. ZAMBOANGA CITY			PROJECT TOTAL COST: P 128,859.11		
II. PLUMBING WORKS (REPAIR OF WATER LINE & PIPE LINE)			TOTAL QUANTITY/UNIT: 5.00 UNIT		
ITEM	DESCRIPTION	NO. OF PERSONS	NO. OF DAYS	RATE/DAY	AMOUNT
A.	LABOR (D.O. 40 2009 & D.O. 29 2011)				
	SKILLED PLUMBER				P -
	LABOR				P -
	SUB-TOTAL				P -
ITEM	DESCRIPTION	NO. OF UNIT	NO. OF DAYS	RATE/DAY	AMOUNT
B.	EQUIPMENT RENTAL				
	MINOR TOOL 10% OF LABOR COST			P -	P -
	SUB-TOTAL				P -
C.	TOAL (A + B)				P -
D.	OUTPUT PER DAY:				
ITEM	DESCRIPTION	QUANTITY	UNIT	UNIT COST	AMOUNT
E.	MATERIALS				
	WATER SUPPLY LINE				
	1/2"DIA. PVC BLUE PIPE	3	Pcs.		
	1/2"DIA. PVC BLUE TEE	3	Pcs.		
	1/2" DIA x 90 PVC BLUE ELBOW	3	Pcs.		
	1/2" DIA. PVC BLE COUPLING	1	Pcs.		
	TEFLON TAPE	3	ROLLS		
	WATER SUPPLY FIXTURES				
	GOOSE NECK FAUCET	4	Pcs.		
	3"x3" STAINLESS FLOOR DRAIN W/ DOUBLE STRAINER	1	Pcs.		
	SEWER LINE				
	SOLVENT CEMENT 400 GR	2	Pcs.		
	SUB-TOTAL				
F.	DIRECT COST				
G.	DDM (15%)				
H.	CONTRACTOR'S PROFIT (10%)				
I.	VALUED ADDED TAX (VAT) 5%				
J.	TOTAL INDIRECT COST (G+H+I)				
K.	TOTAL UNIT COST (F+J)				

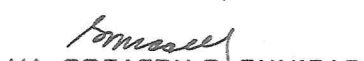
PREPARED BY:


NADERMER H. INDANAN, CE
FO ENGINEER

CHECKED & REVIEWED BY:


NOLEISTE S. FALSIS, CE
AO V - GEN. SERV SECTION

RECOMMENDING APPROVAL AS TO PURPOSE:

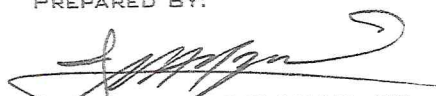

MA. CORAZON G. SUMICAD
CHIEF ADMIN OFFICER

APPROVED BY:


FATIMA S. CAMINAN, SWO V
OIC REGIONAL DIRECTOR

DETAILED ESTIMATES					
PROJECT DESCRIPTION:			PROJECT DURATION:		
PROVISION OF ISOLATION FACILITY (VISTA BLDG)			12 CALENDAR DAYS		
			PROJECT TOTAL COST: ₱ 128,859.11		
PROJECT LOCATION: GEN. VICENTE ALVAREZ ST. ZAMBOANGA CITY			TOTAL QUANTITY/UNIT: 5.00 UNIT		
III. DOOR & WINDOW WORKS					
ITEM	DESCRIPTION	NO. OF PERSONS	NO. OF DAYS	RATE/DAY	AMOUNT
A.	LABOR (D.O. 40 2009 & D.O. 29 S2011)				
	SKILLED PLUMBER				₱ -
	LABOR				₱ -
	SUB-TOTAL				₱ -
ITEM	DESCRIPTION	NO. OF UNIT	NO. OF DAYS	RATE/DAY	AMOUNT
B.	EQUIPMENT RENTAL				
	MINOR TOOL 10% OF LABOR COST				₱ -
	SUB-TOTAL				₱ -
C.	TOTAL (A + B)				₱ -
D.	OUTPUT PER DAY				
ITEM	DESCRIPTION	QUANTITY	UNIT	UNIT COST	AMOUNT
E.	MATERIALS				
	DOOR WORKS (REPLACEMENT OF DAMAGED & OLD DOOR KNOB)				
	DOOR KNOB (HEAVY DUTY)	3	SETS		
	WINDOW WORKS (REPLACEMENT OF DAMAGED GLASS)				
	WINDOW GLASS (2.09M X 1.54M) TINTED COLOR 6MM THK WITH FRAME	1	SQ.M		
	WINDOW GLASS (0.43M X 0.48M) TINTED COLOR 5MM THK	2	SQ.M		
	PAD LOCK (HEAVY DUTY)	2	SETS		
	SUB-TOTAL				
F.	DIRECT COST				
G.	DCM (15%)				
H.	CONTRACTOR'S PROFIT (10%)				
I.	VALUED ADDED TAX (VAT) 5%				
J.	TOTAL INDIRECT COST (G+H+I)				
K.	TOTAL UNIT COST (F+J)				

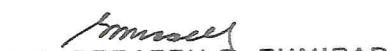
PREPARED BY:


NADZMER H. INDANAN, CE
FO ENGINEER

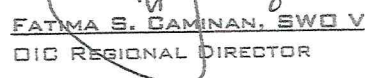
CHECKED & REVIEWED BY:


ROLEISTE D. FALSIS, CE
AU V - GEN. SERV SECTION

RECOMMENDING APPROVAL AS TO PURPOSE:


MA. CORAZON B. SUMIGAD
CHIEF ADMIN OFFICER

APPROVED BY:


FATMA S. CAMINAN, SWO V
OIC REGIONAL DIRECTOR

DETAILED ESTIMATES					
PROJECT DESCRIPTION:			PROJECT DURATION:		
PROVISION OF ISOLATION FACILITY (VISTA BLDG)			12 CALENDAR DAYS		
			PROJECT TOTAL COST:	P 128,859.11	
PROJECT LOCATION: GEN. VICENTE ALVAREZ ST. ZAMBOANGA CITY			TOTAL QUANTITY/UNIT:	275.04 SQ.M	
IV. PAINTING WORKS (CEILINGS, WALLS, DOORS & WINDOW GRILLS)					
ITEM	DESCRIPTION	NO. OF PERSONS	NO. OF DAYS	RATE/DAY	AMOUNT
A.	LABOR (D.O. 40 2009 & D.O. 29 52011)				
	SKILLED PAINTER				P -
	LABOR				P -
	SUB-TOTAL				P -
ITEM	DESCRIPTION	NO. OF UNIT	NO. OF DAYS	RATE/DAY	AMOUNT
B.	EQUIPMENT				
	MINOR TOOL 10% OF LABOR COST			P -	P -
	SUB-TOTAL				P -
C.	TOTAL (A + B)				P -
D.	OUTPUT PER DAY:				
ITEM	DESCRIPTION	QUANTITY	UNIT	UNIT COST	AMOUNT
E.	MATERIALS				
	BODY FILLER	1	GAL		
	METAL PAINT (ENAMEL) FOR WINDOW GRILLS	1	GAL		
	PRIMER ENAMEL PAINT	4	GAL		
	ENAMEL PAINT SKY BLUE	4	GAL		
	PRIMER LATEX PAINT	1	GAL		
	LATEX PAINT (FLAT WHITE)	4	GAL		
	LATEX PAINT SEMI GLOSS (WHITE)	10	GAL		
	CHOCO BROWN LATEX PAINT	1	GAL		
	PAINT THINNER	2	GALS		
	PAINT ROLLER 7" WITH PAN	6	SETS		
	PAINT ROLLER 4" WITH PAN	5	SETS		
	PAINT BRUSH 2"	5	PCS.		
	SANDPAPER #120	3	DOZEN		
	SUB-TOTAL				
F.	DIRECT COST				
G.	DCM (15%)				
H.	CONTRACTOR'S PROFIT (10%)				
I.	VALUED ADDED TAX (VAT)(5%)				
J.	TOTAL INDIRECT COST (G+H+I)				
K.	TOTAL UNIT COST (F+J)				

PREPARED BY:

NABZIER H. INANAN, CE
FO ENGINEER

CHECKED & REVIEWED BY:

ROLEISTE L. FALSIS, CE
AD V - GEN. SERV SECTION

RECOMMENDING APPROVAL AS TO PURPOSE:

MA. CORAZON G. SUMICAD
CHIEF ADMIN OFFICER

APPROVED BY:

FATIMA S. GAMINAN, SWO V
OIC REGIONAL DIRECTOR

DETAILED ESTIMATES					
PROJECT DESCRIPTION:			PROJECT DURATION:		
PROVISION OF ISOLATION FACILITY (VISTA BLDG)			12 CALENDAR DAYS		
PROJECT LOCATION: GEN. VICENTE ALVAREZ ST. ZAMBOANGA CITY			PROJECT TOTAL COST: ₱ 128,859.11		
TOTAL QUANTITY/UNIT: 18 OUTLET					
VI. ELECTRICAL WORKS (WALL TYPE LIGHT, PIN LIGHT & EMERGENCY LIGHT)					
ITEM	DESCRIPTION	NO. OF PERSONS	NO. OF DAYS	RATE/DAY	AMOUNT
A.	LABOR (D.O. 40 2009 & D.O. 29 s2011)				
	SKILLED ELECTRICIAN				₱ -
	LABOR				₱ -
	SUB-TOTAL				₱ -
ITEM	DESCRIPTION	NO. OF UNIT	NO. OF DAYS	RATE/DAY	AMOUNT
B.	EQUIPMENT				
	MINOR TOOL 10% OF LABOR COST			₱ -	₱ -
	SUB-TOTAL				₱ -
C.	TOTAL (A + B)				₱ -
D.	OUTPUT PER DAY: 1-ELECTRICIAN & 1-HELPER CAN INSTALL 5 SWITCH AND OUTLETS				
INCLUDING ELECTRICAL WIRES/DAY					
ITEM	DESCRIPTION	QUANTITY	UNIT	UNIT COST	AMOUNT
E.	MATERIALS				
	5W LIGHT WALL TYPE WITH SWITCH	5	ASSY.		
	14W LIGHT BULB	8	ASSY.		
	2.0MM2 (GREEN) TW	15	LN.M		
	2.0MM2 THHN	15	LN.M		
	3 GANG CONVENIENCE OUTLET	5	UNITS		
	ELECTRICAL WIRE WALL MOLDING	30	LENGTH		
	ELECTRICAL TAPE	6	ROLL		
	SUB-TOTAL				
F.	DIRECT COST				
G.	DCM (15%)				
H.	CONTRACTOR'S PROFIT (10%)				
I.	VALUED ADDED TAX (VAT) 15%				
J.	TOTAL INDIRECT COST (G+H+I)				
K.	TOTAL UNIT COST (F+J)				

PREPARED BY:

CHECKED & REVIEWED BY:

NABZMER H. INDANAN, CE
FU ENGINEER

ROLEISTE G. FALSIS, CE
AO V - GEN. SERV. SECTION

RECOMMENDING APPROVAL AS TO PURPOSE:

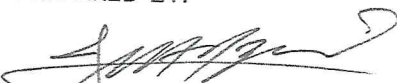
APPROVED BY:

MA. CORAZON G. SUMICAD
CHIEF ADMIN OFFICER

FATIMA S. GAMINAN, SMO V
OIC REGIONAL DIRECTOR

PROJECT DESCRIPTION:		DETAILED ESTIMATES			
PROVISION OF ISOLATION FACILITY (VISTA BLDG)		PROJECT DURATION:			
		12 CALENDAR DAYS			
PROJECT LOCATION: GEN. VIGENIE ALVAREZ ST. ZAMBOANGA CITY		PROJECT TOTAL COST:		P 128,859.11	
		TOTAL QUANTITY/UNIT :		8 UNIT	
VI. AMENITIES					
ITEM	DESCRIPTION	NO. OF PERSONS	NO. OF DAYS	RATE/DAY	AMOUNT
A.	LABOR (D.O. 40 2009 & D.O. 29 52011)				
	SKILLED ELECTRICIAN	1	1		
	LABOR	1	1		
	SUB-TOTAL				P -
ITEM	DESCRIPTION	NO. OF UNIT	NO. OF DAYS	RATE/DAY	AMOUNT
B.	EQUIPMENT				
	MINOR TOOL 30% OF LABOR COST				
	SUB-TOTAL			P -	P -
C.	TOTAL (A + B)				P -
D.	OUTPUT PER DAY: 1-ELECTRICIAN & 1-HELPER CAN INSTALL 5 SWITCH AND OUTLETS INCLUDING ELECTRICAL WIRES/DAY				P -
ITEM	DESCRIPTION	QUANTITY	UNIT	UNIT COST	AMOUNT
E.	MATERIALS				
	6 W EMERGENCY LIGHT (WALL HANG)	2	UNITS		
	STANDFAN	5	UNIT		
	STAINLESS KITCHEN SINK SET WITH BOWL, DRAIN AND STAND SW3920	1	ASSY.		
	STAINLESS STEEL PREP TABLE 80 CML X 50 CMW X 80CM HEIGHT	1	UNIT		
	SUB-TOTAL				
F.	DIRECT COST				
G.	DCM (15%)				
H.	CONTRACTOR'S PROFIT (10%)				
I.	VALUED ADDED TAX (VAT) 5%				
J.	TOTAL INDIRECT COST (G+H+I)				
K.	TOTAL UNIT COST (F+J)				

PREPARED BY:


NABZMER H. INDANAN, CE
FO ENGINEER

CHECKED & REVIEWED BY:


ROLEISTE G. FALSIS, CE
AD V - GEN. SERV SECTION

RECOMMENDING APPROVAL AS TO PURPOSE:


MA. GORAZON G. SUMIDAD
CHIEF ADMIN OFFICER

APPROVED BY:


FATIMA S. GAMINAN, SMU V
OIC REGIONAL DIRECTOR

REPUBLIC OF THE PHILIPPINES

DEPARTMENT OF SOCIAL WELFARE AND DEVELOPMENT

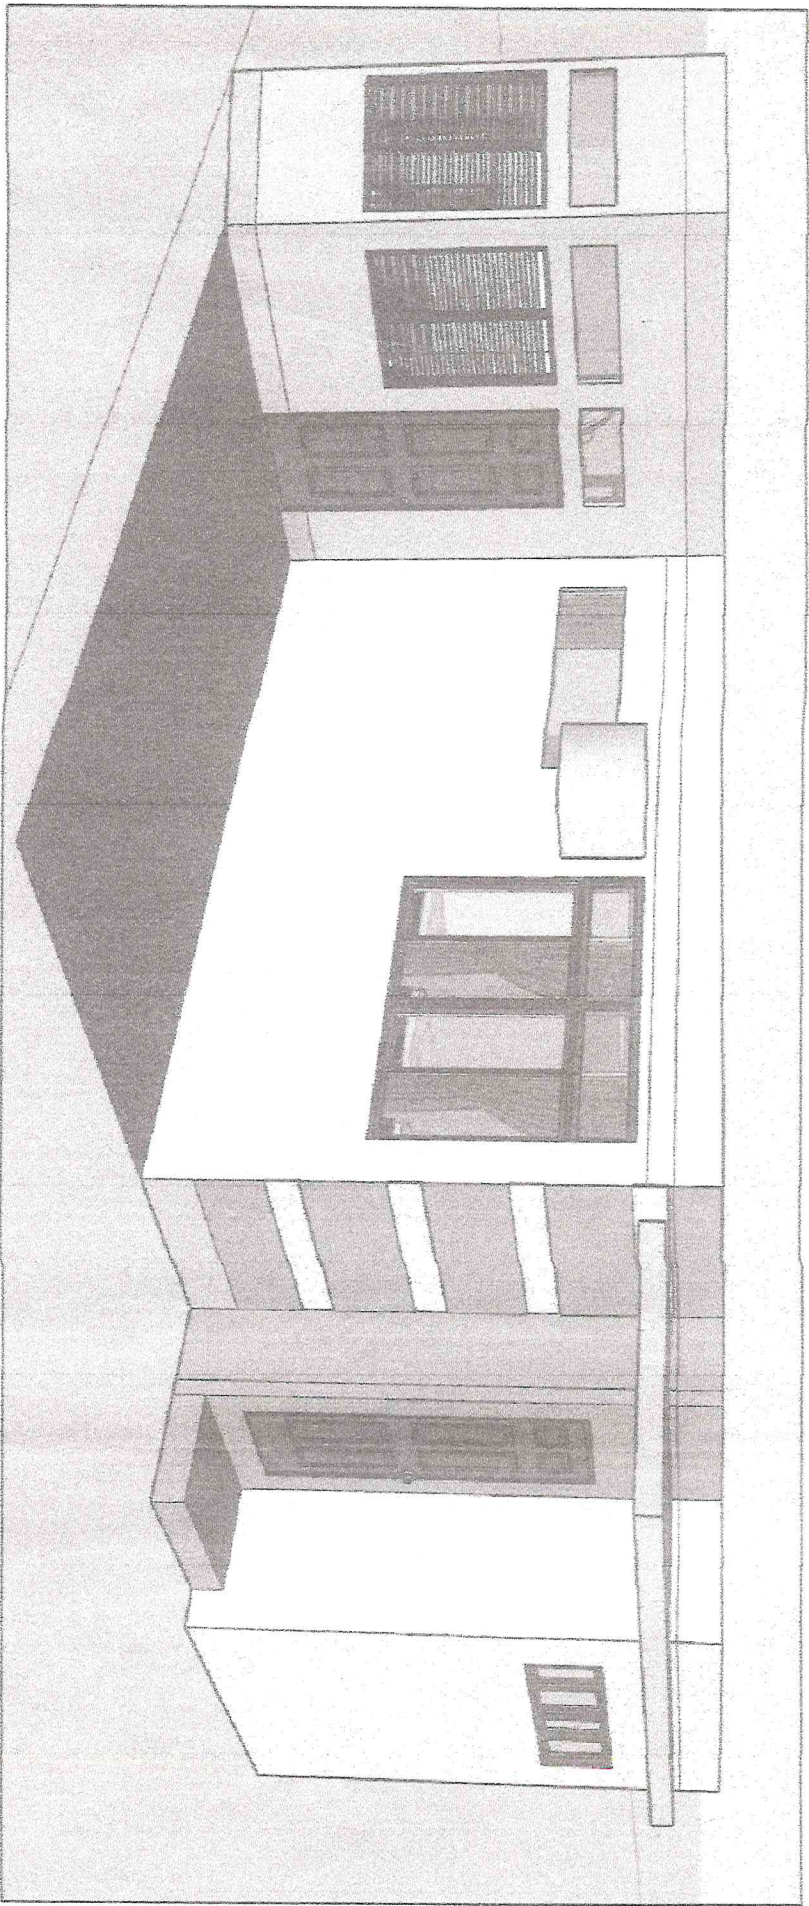
GEN. VICENTE ALVAREZ STREET, ZAMBOANGA CITY

PLANS

PROVISION OF ISOLATION FACILITY (VISTA BLDG)

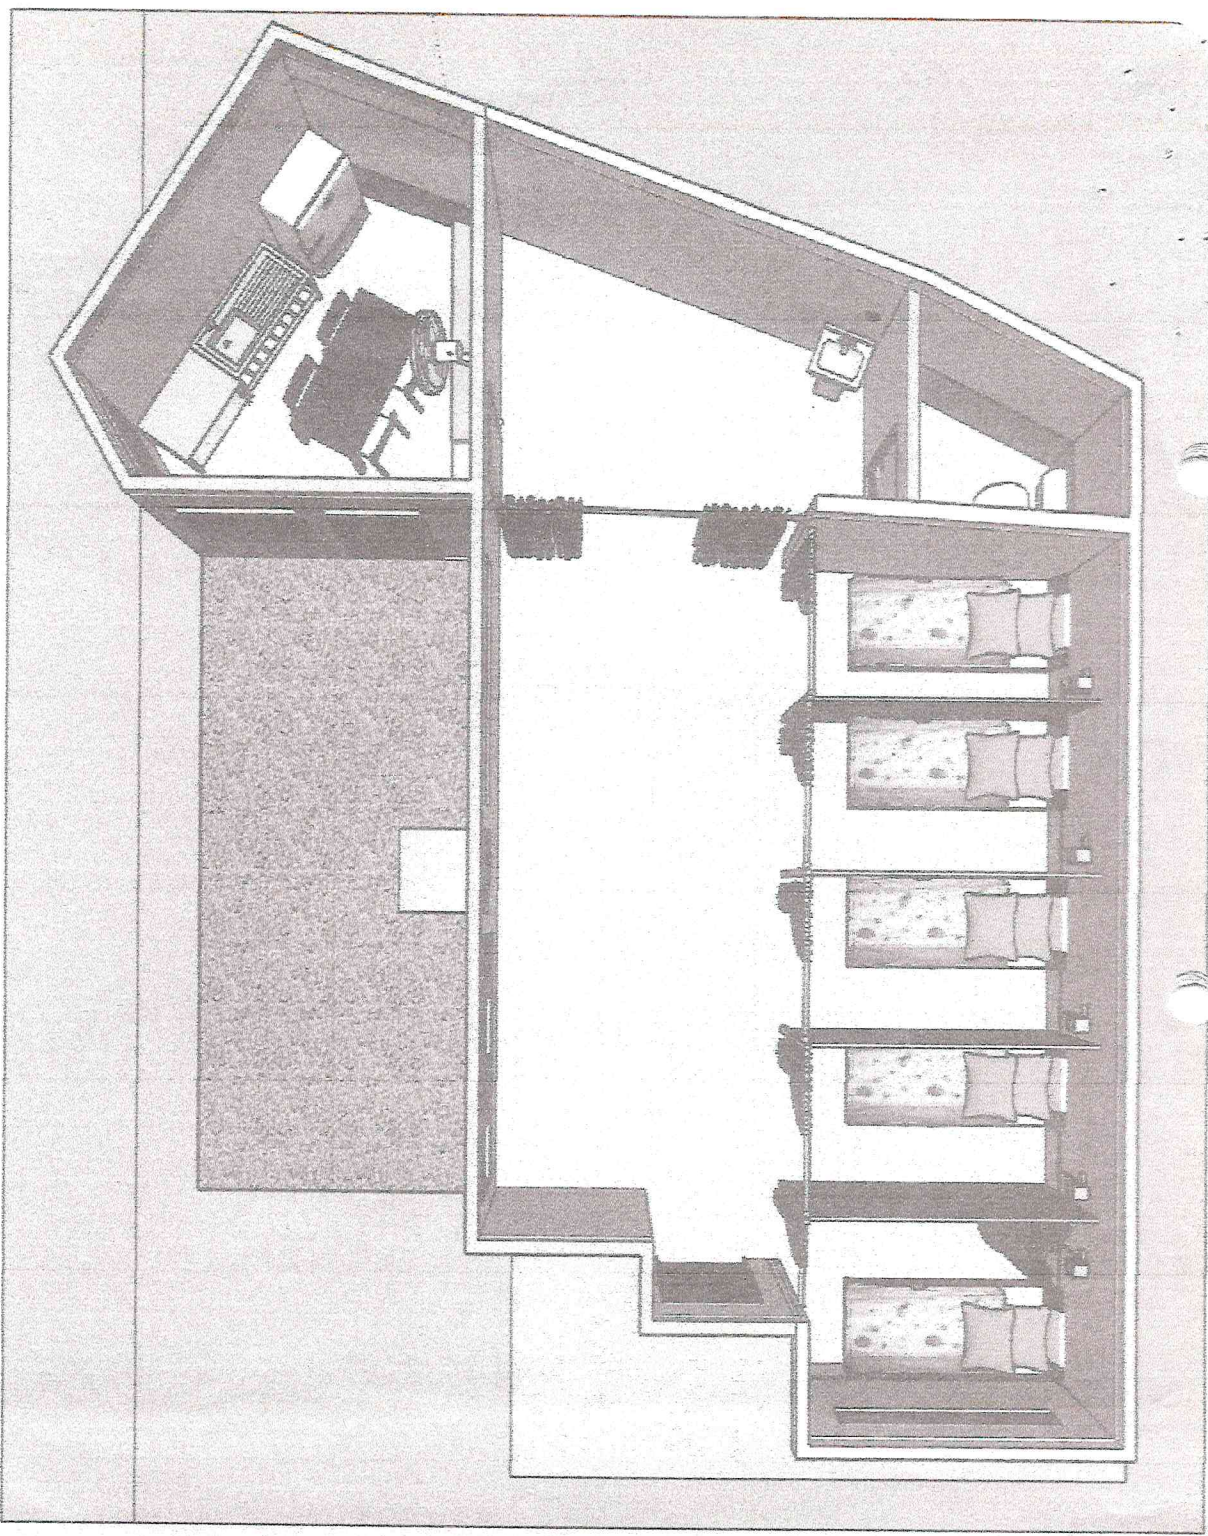
GENERAL VICENTE, ALVAREZ STREET, ZAMBOANGA CITY

 Department of Social Welfare and Development	PROJECT TITLE	DRAFTED BY	PREPARED BY	REVIEWED & SUBMITTED	RECOMMENDING APPROVAL	APPROVED BY	SHEET NO
	PROVISION OF ISOLATION FACILITY (VISTA BLDG)	EI	MDZMER H. INDANAN, CE FO ENGINEER	ROLESTE E. CELIS, CE AO-VI GEN. SERV. UNIT	MARIA CORAZON G. SUMICAD CHIEF ADMIN. OFFICER	FATIMA S. MANJIAN, SMO-V SIC-REGIONAL DIRECTOR	PT 1/6

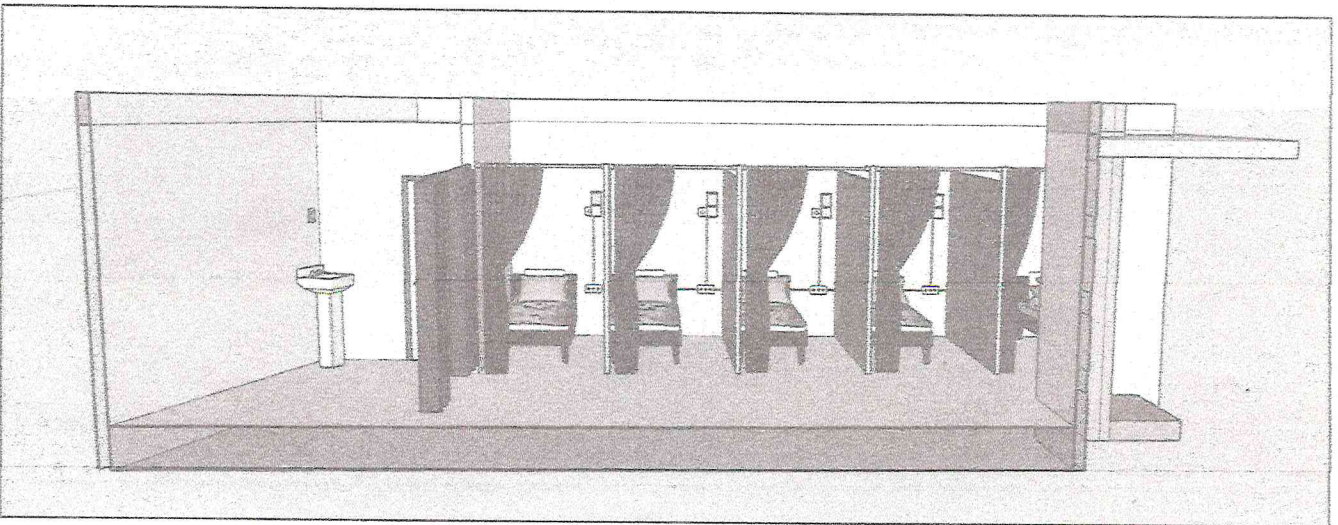


AR
SCALE
PERSPECTIVE
NTS

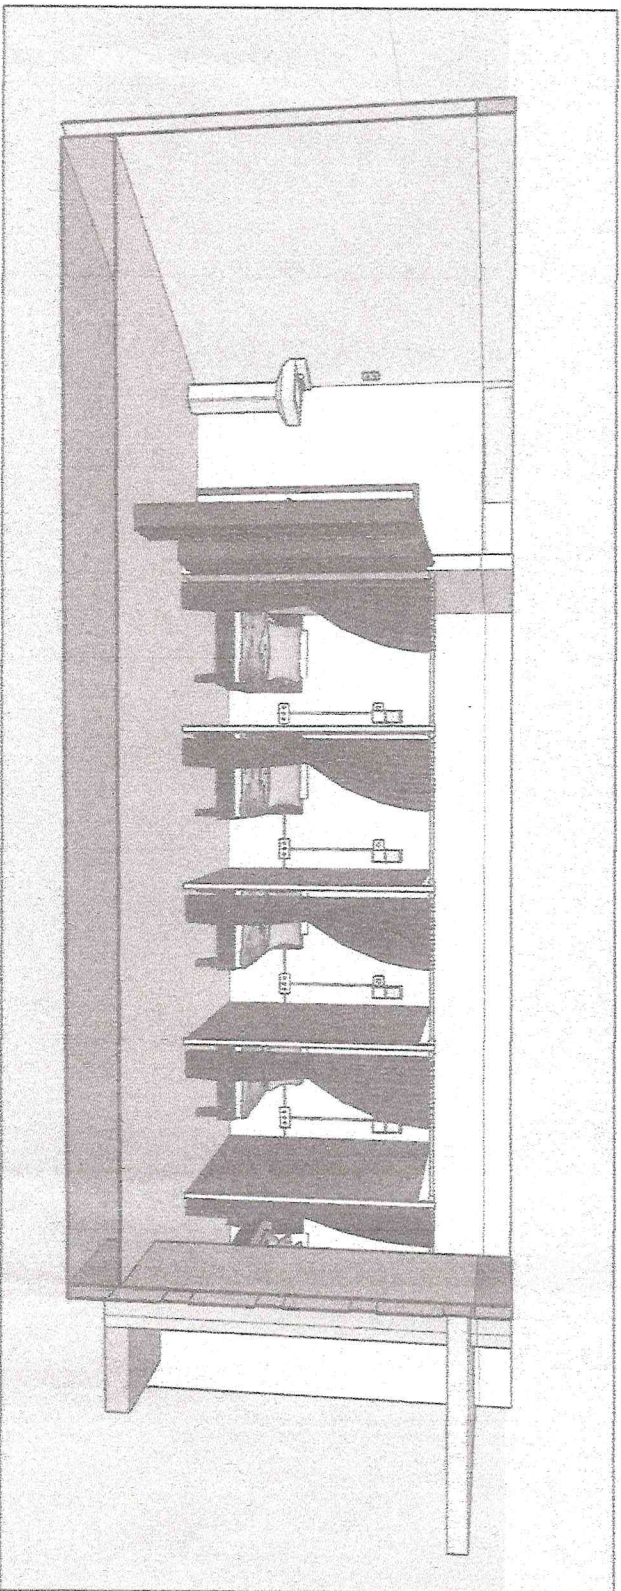
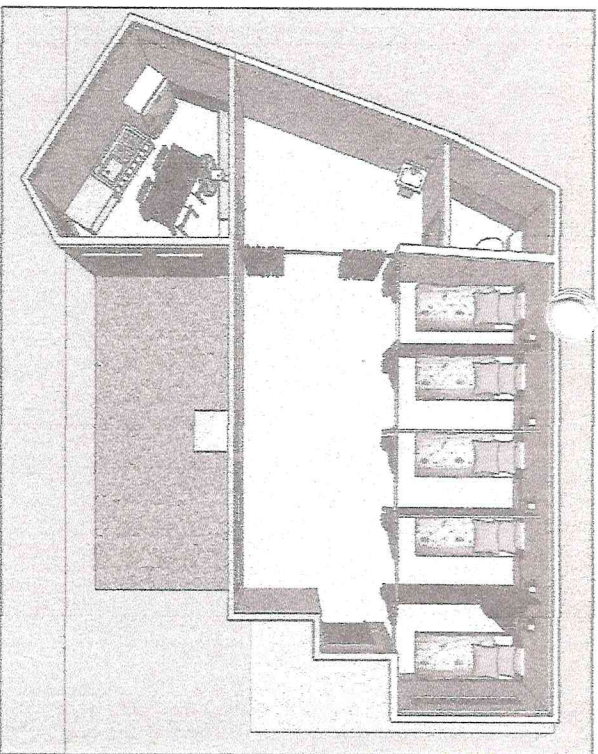
IDSWD Department of Social Welfare and Development		PROJECT TITLE PROVISION OF ISOLATION FACILITY (VISTA BLDG)		DRAFTED BY EI		PREPARED BY  KAULZMER H. INDANAN, CE FO ENGINEER		REVIEWED & SUBMITTED  ROLESTE G. SIMALCAD, CE AO-V / GEN. SERV. UNIT		RECOMMENDING APPROVAL  MARIA CORAZON G. SIMALCAD CHIEF ADMIN. OFFICE		APPROVED BY  FARIMA S. CAMINIM, SPO-V CHG-REGIONAL DIRECTOR		SHEET NO. AR 2 / 6	
--	--	--	--	------------------	--	--	--	--	--	--	--	---	--	--------------------------	--



SECTIONAL PERSPECTIVE
 AR
 SCALE
 NTS

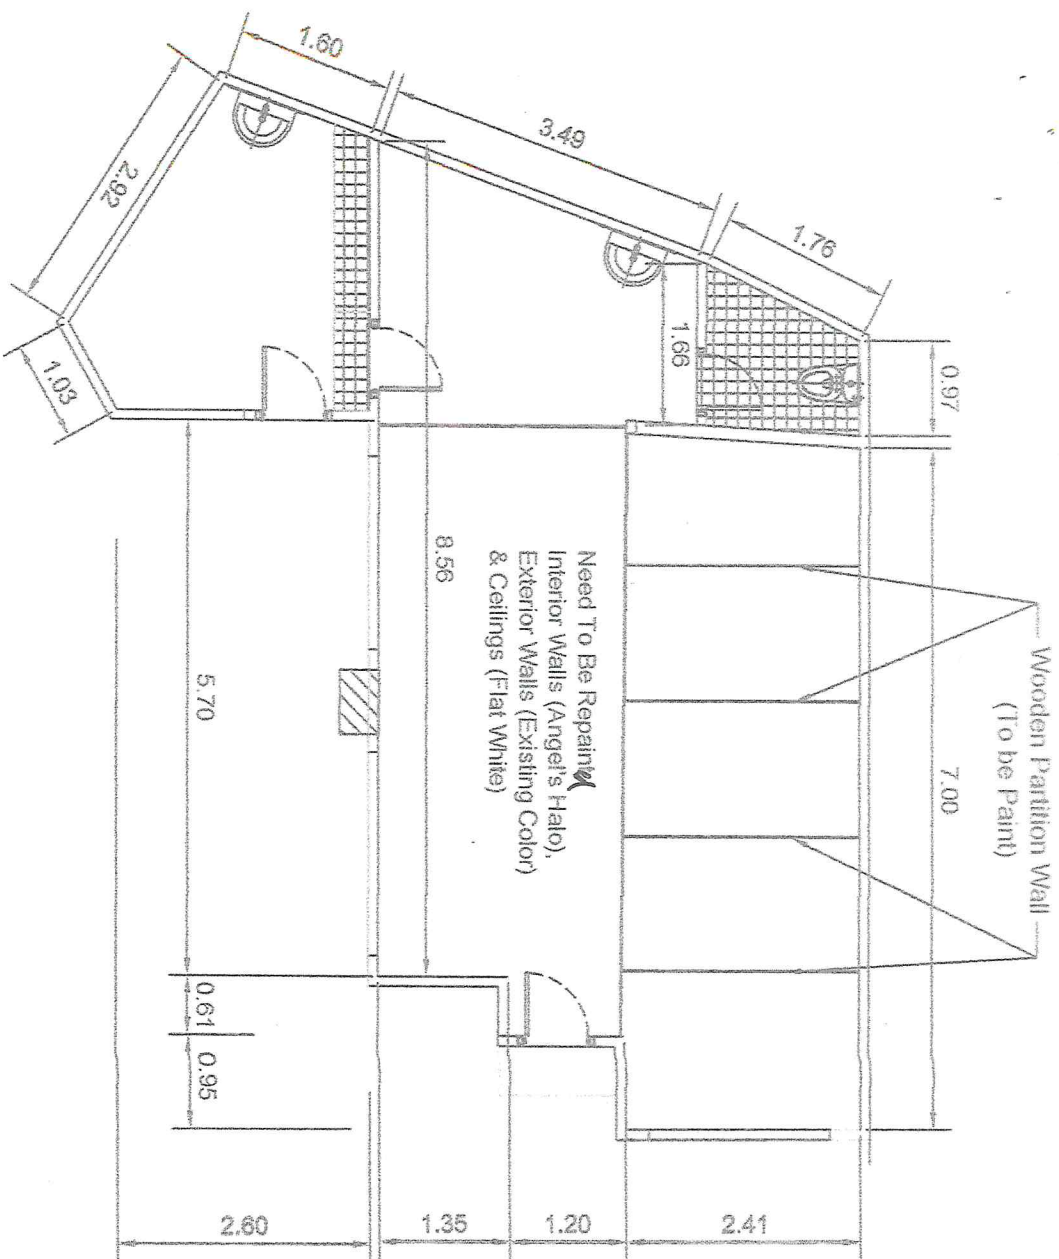


 DSWD Department of Social Welfare and Development Tagaytay City Office - 1000 Commonwealth Avenue, 2nd Floor, Tagaytay City, Cavite		PROJECT TITLE PROVISION OF ISOLATION FACILITY (MSTA BLDG)		DRAFTED BY EI		PREPARED BY  MADAMER H. INDANAN, CE FO ENGINEER		REVIEWED & SUBMITTED BY  ROLISTEO, CHIEF OF AO-V/GEN. SERV. UNIT		RECOMMENDING APPROVAL  MARIA CORAZON G. SUNICAD CHIEF ADMIN. OFFICE		APPROVED BY  FAJIMA S. CAMINAN, SMO-V OIC-REGIONAL DIRECTOR		SHEET NO. 	
--	--	--	--	------------------	--	--	--	--	--	---	--	---	--	---	--



SECTIONAL PERSPECTIVE
SCALE
NTS

IDSWD Department of Social Welfare and Development The Department of Social Welfare and Development is a government agency that provides social welfare services to the poor and vulnerable sectors of the population. It is the lead agency in the implementation of the Social Welfare Development Program (SWDP) and the Social Welfare Development Fund (SWDF). The Department is also responsible for the management and operation of the Social Welfare Development Fund (SWDF) and the Social Welfare Development Fund (SWDF). Office of the Director General Social Welfare Development Fund Atty. General	PROJECT TITLE PROVISION OF ISOLATION FACILITY (MISA BLDG)	DRAWN BY EI	PREPARED BY HARDYMER H. INDANAN, CE FO ENGINEER	REVIEWED & SUBMITTED BY ROLEISSE C. TAYAS, CE AO-V/GEN. SERV. UNIT	RECOMMENDING APPROVAL MARIA CORAZON G. SUNCAD CHIEF ADMIN. OFFICE	APPROVED BY EATIMA S. MANANAN, SWO-V DIC-REGIONAL DIRECTOR	SHEET NO. AR 3 / 6
--	--	----------------	---	--	---	--	--------------------------



AR
SCALE
PROPOSED GROUND FLOOR PLAN
NTS

Painting Works Note:

All painting works for this project shall be executed with first class workmanship. Surfaces should be thoroughly cleaned to remove mortar, dust, grease, rust, and other foreign substances that may be present on areas to be painted.

Surface defects such as cracks, dents, and holes must be filled with putty and sandpapered before final coat of paint is applied.

The overall color scheme to be followed in painting the structure shall be left to the decision of the DSWD technical personnel.

The paint shall be applied by means of brush or roller. No brush marks, no hair marks no clogging of paint puddles shall be permitted.

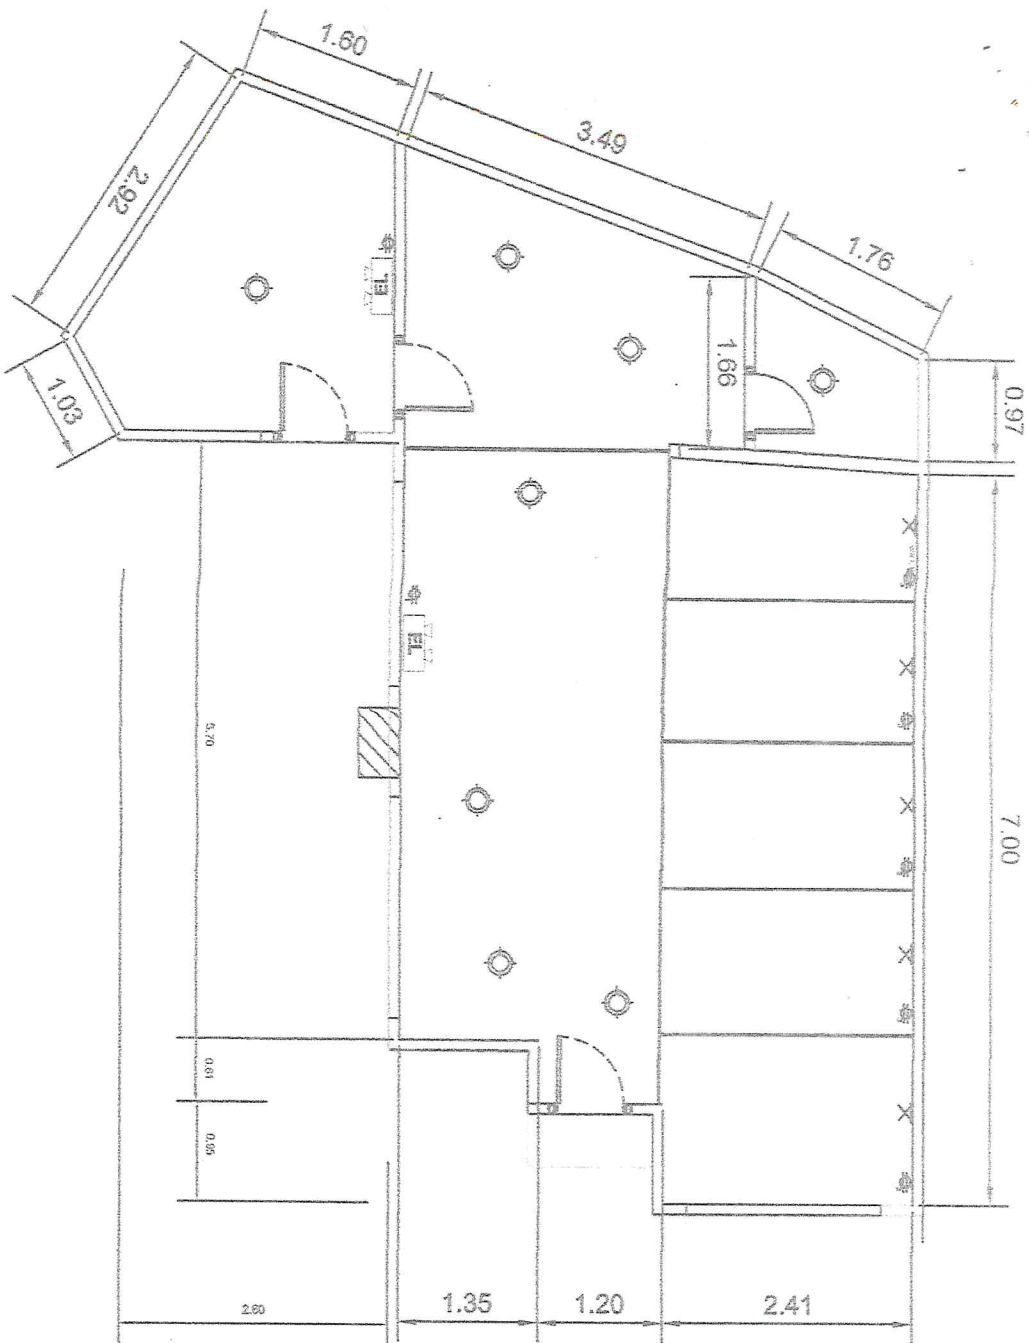
Ceiling Works Note:

Replacement of damaged Ceiling Board with the same type of material as the existing.

Plumbing Works Note:

Replacement of damaged Ceiling Board with the same type of Material used.

DSWD Department of Social Welfare and Development	PROJECT TITLE: PROVISION OF ISOLATION FACILITY (WSTA BLDG)	DRAWN BY: E	PREPARED BY: <i>[Signature]</i> NADIA H. IBRAHIM, CE FO ENGINEER	REVIEWED & SUBMITTED BY: <i>[Signature]</i> ROLISTE L. LANSIS, CE AO-V/GEN. SERV. UNIT	RECOMMENDING APPROVAL: <i>[Signature]</i> MARIA CORAZON G. SUMACAD CHIEF ADMIN. OFFICE	APPROVED BY: <i>[Signature]</i> FATIMA S. CAMANAN SMO-V OFF-REGIONAL DIRECTOR	SHEET NO: AR 4 6
---	---	----------------	---	---	---	--	---------------------------



LEGEND:	
SYMBOL	DESCRIPTION
	14 WATTS PIN LIGHT RECESSED WITH CASING
	1 GANG CONVENIENCE OUTLET (SURFACE MOUNTED) FOR EMERGENCY LIGHT
	3 GANG CONVENIENCE OUTLET (SURFACE MOUNTED)
	6W EMERGENCY LIGHTS
	5W WALL LIGHTS TYPE WITH SWITCH

Electrical Works Note:

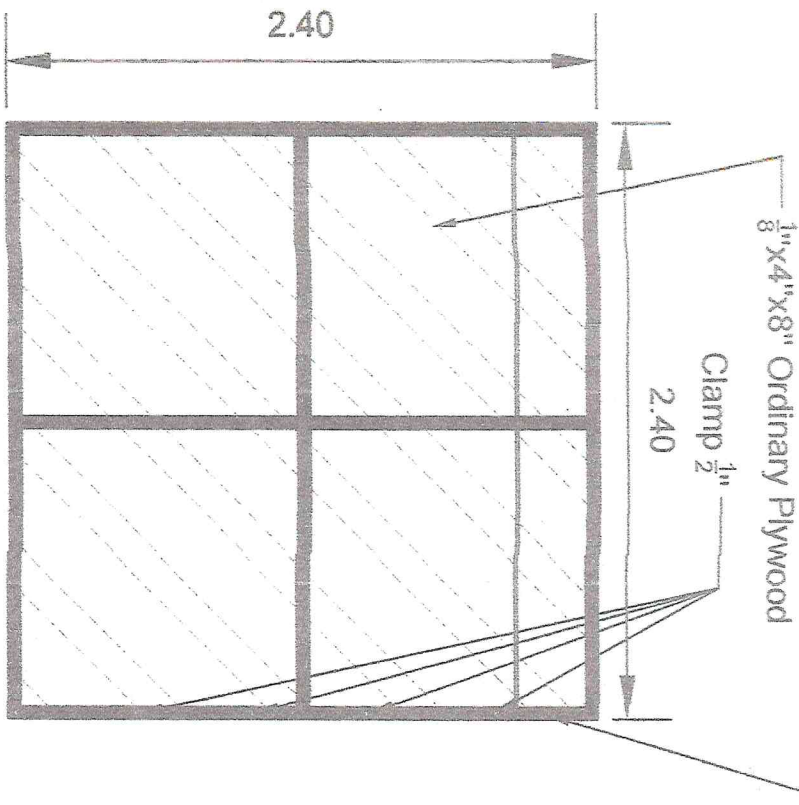
- All Pin Light Bulb should replace with 14W Bulb.
- All Exposed Electrical wires should be cover with Electrical Wall Moldings, including new installed wires.
- All Existing Switch & Convenience Outlet Should be check if functional.

PROPOSED LIGHTING & POWER LAYOUT PLAN

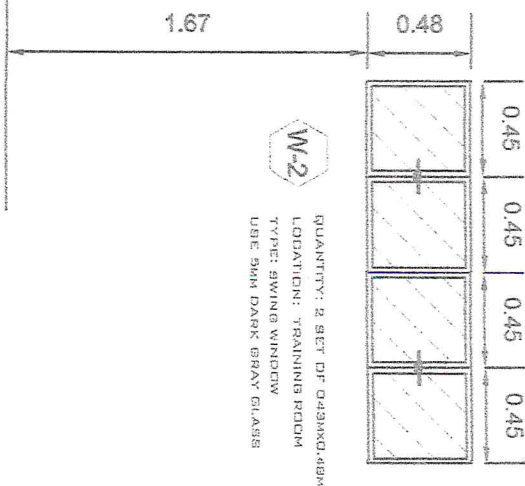
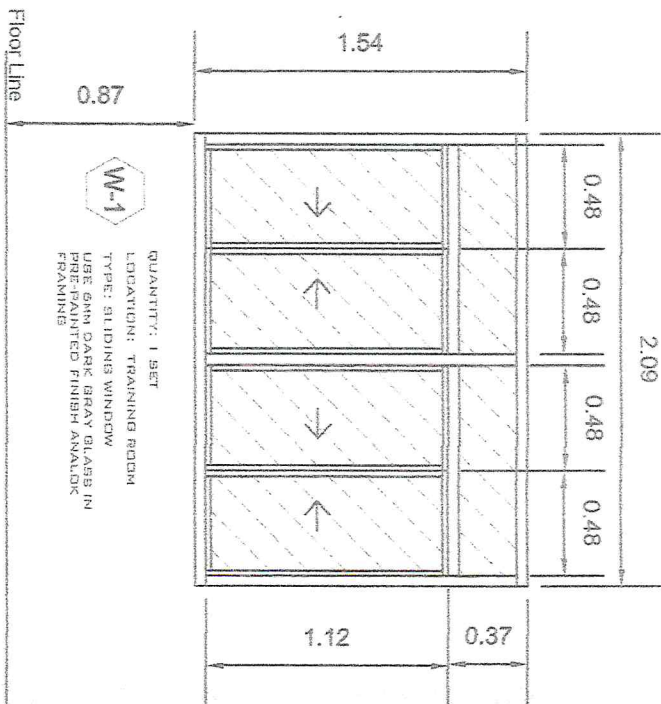
NTS

DSWD Department of Social Welfare and Development	PROJECT TITLE PROVISION OF ISOLATION FACILITY (WISIA BLDG)	DRAFTED BY EI	PREPARED BY 	REVIEWED & SUBMITTED ROLEISTER, TAL SIS, CE AO-V/GEN. SERV. UNIT	RECOMMENDING APPROVAL MARIA CORAZON G. SORICAD CHIEF ADMIN OFFICE	APPROVED BY F. TIMA S. CAMILIAN, SMO-V SIC-REGIONAL DIRECTOR	SHEET NO. AR 5/6
---	---	------------------	-----------------	--	---	--	------------------------

Partition Wall Framing (Good Lumber 1"x2")



AR SCALE SCHEDULING OF PARTITION WALL NTS



AR SCALE SCHEDULING OF WINDOW GLASS NTS

IDSWD Department of Social Welfare and Development 1001 Alameda Street, 2nd Floor, Alameda, Manila 1000 Tel: (02) 526-1000, Fax: (02) 526-1001, Email: dsd@idswd.gov.ph	PROJECT TITLE PROVISION OF ISOLATION FACILITY (NSTA BLDG)	DRAWN BY EI	PREPARED BY KADYMER H. JORDAN, CE FO ENGINEER	REVIEWED & SUBMITTED BY ROLDEN P. S. S. CE NO-V/GEN SERV. UNIT	RECOMMENDING APPROVAL MARIA CORAZON G. SUMICAD CHIEF ADMIN. OFFICE	APPROVED BY FANTIMA S. CANNAN, SMCV ONS REGIONAL DIRECTOR	SHEET NO AR 6/6
---	---	----------------	---	--	--	---	-----------------------