REPUBLIC OF THE PHILIPPINES

DEPARTMENT OF SOCIAL WELFARE AND DEVELOPMENT

GEN. VICENTE ALVAREZ STREET, ZAMBOANGA CITY

PLANS

FOR THE REPAIR OF

LAUNDRY AREA ROOFING

BALAY DANGPANAN SA KABATAAN

BARANGAY ANASTACIO, MUNICIPALITY OF POLANCO,

DIPOLOG CITY, ZAMBOANGA DEL NORTE

DSWD
Department of Social Welfare and Development

ADMINISTRATIVE SERVICE / DIVISION
FIELD OFFICE IX
DSWD-AS-GF-058 | REV 00 | 28
JUL 2021

PROJECT NAME:
REPAIR OF LAUNDRY AREA ROOFING

PROJECT LOCATION:
BALAY DANGPANAN SA KABATAAN
ANASTACIO, POLANCO, ZAMBOANGA DEL NORTE

SHEET CONTENT:
COVER SHEET

PREPARED BY:
RIDUAN T. HADJIMUDIN, CESO IV
REGIONAL DIRECTOR

RECOMMENDING APPROVAL:
GREGORIO B. BAÑARES, RSW
SWO V/FPD CHIEF

SUBMITTED BY:
MA. EVA E. AVILA, RSW
SWO II/CENTER HEAD

NOTED BY:

CHECKED & REVIEWED BY:
ORIC TIMOTHY DARIO JR. ENGINEER

VIEW BY:
JOSEPHINE P. TESTA-BULANON, CE, MIE
SITE ENGINEER

PROJECT/TA Nr:

DATE SUBMITTED:

DRAWING STATUS

DATE	DESCRIPTION/REMARKS	BY

PLAN CATEGORY	SHEET NUMBER	PAPER SIZE
CS-01	01/03	A3

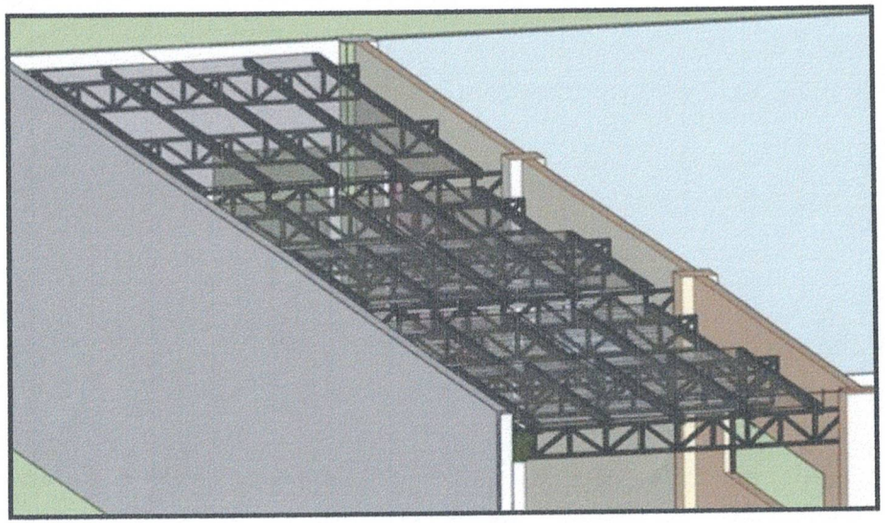

TABLE OF CONTENTS

CS-01	COVER SHEET
AR-01	PERSPECTIVE SITE DEVELOPMENT PLAN VICINITY MAP LOCATION MAP
AR-02	ROOF PLAN

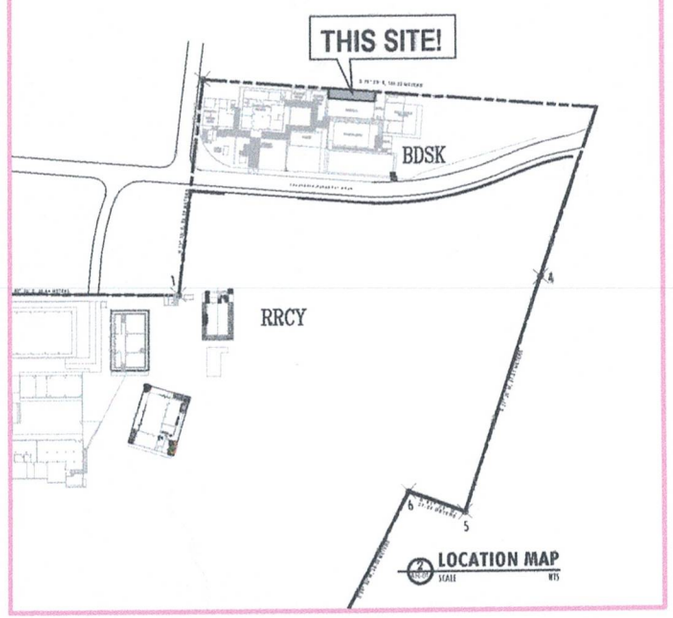

2 AR-01 **LOCATION MAP** SCALE NTS

VICINITY MAP

2 AR-01 SCALE NDS

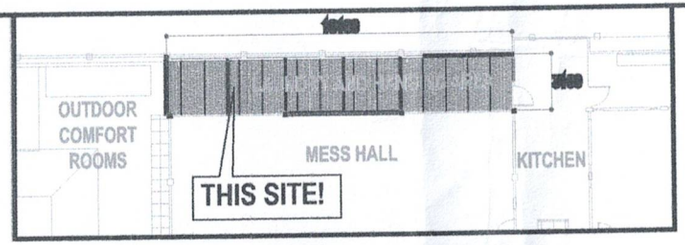

SITE DEVELOPMENT PLAN

3 AR-01 SCALE NDS

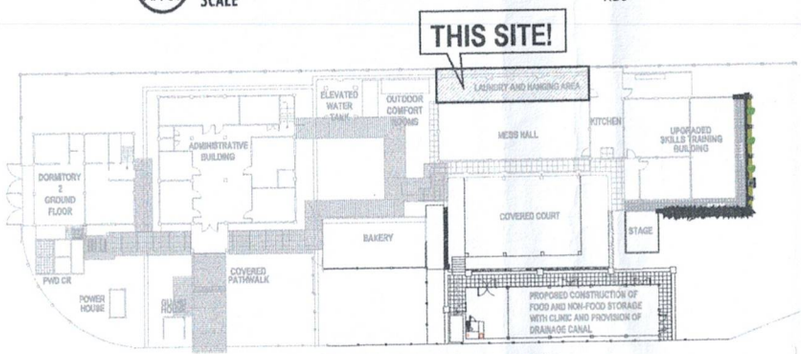

LOCATION MAP

4 AR-01 SCALE NDS

DSWD
Department of Social Welfare and Development

ADMINISTRATIVE SERVICE / DIVISION
FIELD OFFICE IX
DSWD-AS-GF-058 | REV 00 | 28
JUL 2021

PROJECT NAME:
REPAIR OF LAUNDRY AREA ROOFING

PROJECT LOCATION:
BALAY DANGPANAN SA KABATAAN
ANASTACIO, POLANCO, ZAMBOANGA DEL NORTE

SHEET CONTENT:
COVER SHEET

PREPARED BY:
RIDUAN P. HADJIMARON, CESO IV
REGIONAL DIRECTOR

RECOMMENDING APPROVAL:
MA. DOCORIS A. AMORA, RSW
FWD FIELD CHIEF

SUBMITTED BY:
MA. EVA E. AVILA, RSW
SWO INCENTER/HEAD

NOTED BY:

CHECKED & REVIEWED BY:
JOSEPH JOE P. TEJADA-BULANON, CE, MP
SITE ENGINEER

PROJECT/TA Nr:

DATE SUBMITTED:

DRAWING STATUS

DATE:	DESCRIPTION/REMARKS	BY:

PLAN CATEGORY	SHEET NUMBER	PAPER SIZE
AR-01	02/03	A3

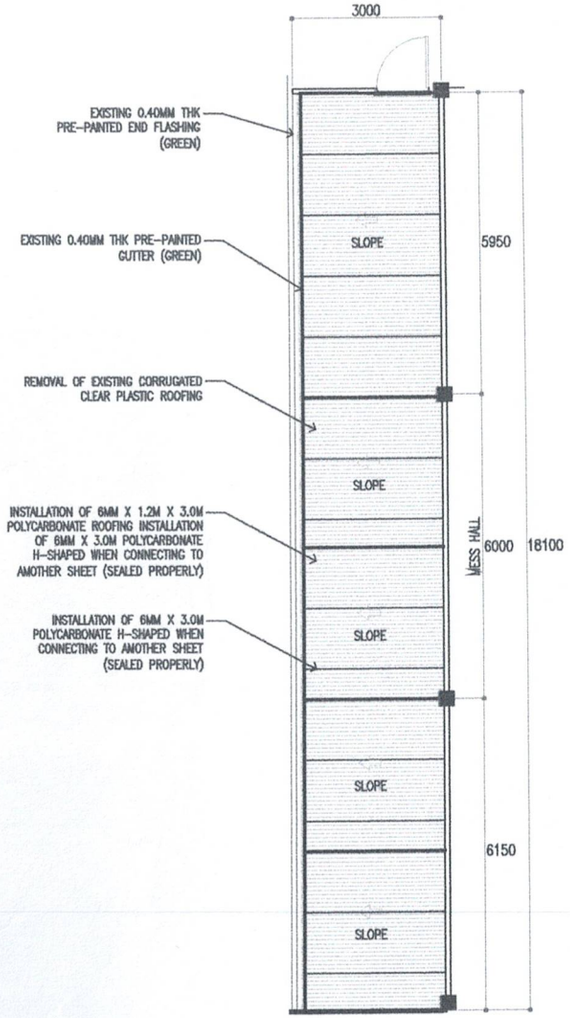

1 AR-02 **ROOF PLAN**
SCALE 1:100M

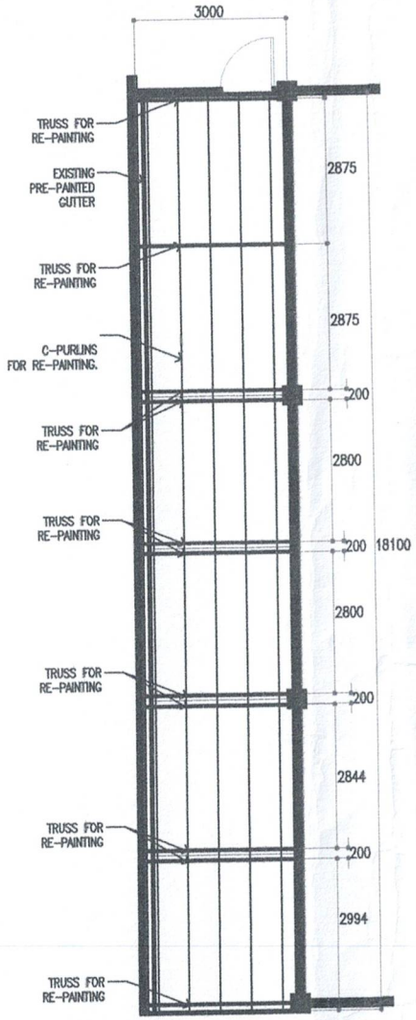

1 ST-01 **ROOF FRAMING PLAN**
SCALE 1:100M

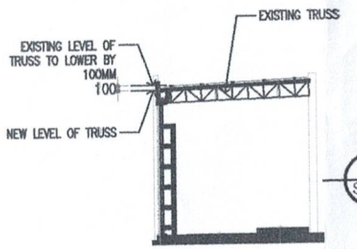

2 ST-01 **ROOF FRAMING SECTION**
SCALE 1:100M

DSWD
Department of Social Welfare and Development

ADMINISTRATIVE SERVICE / DIVISION
FIELD OFFICE IX
DSWD-AS-GF-058 | REV 00 | 28
JUL 2021

PROJECT NAME:
REPAIR OF LAUNDRY AREA ROOFING

PROJECT LOCATION:
BALAY DANGPANAN SA KABATAAN
ANASTACIO, POLANCO, ZAMBOANGA DEL NORTE

SHEET CONTENT:
ROOF PLAN
ROOF FRAMING PLAN
ROOF FRAMING SECTION

RIDUAN P. HADJIRA, CESO V
REGIONAL DIRECTOR

RECOMMENDING APPROVAL:
PROJECT CHIEF B. MACASO, PME
SRO NEED CHIEF

SUBMITTED BY:
MICHAEL JAMES R. RIW
SRO INCENTERHEAD

NOTED BY:

CHECKED AND REVIEWED BY:
ENGR. [illegible]
OIC-SUPERVISING ARCHITECT

PREPARED BY:
JOSEPHINE [illegible] LANDICHO, PIME
SRO ENGINEER

PROJECT/TARP

DATE SUBMITTED

DRAWING STATUS

DATE	DESCRIPTION/REMARKS	BY

PLAN CATEGORY	SHEET NUMBER	PAPER SIZE
AR-02/ST-01	03/03	A3